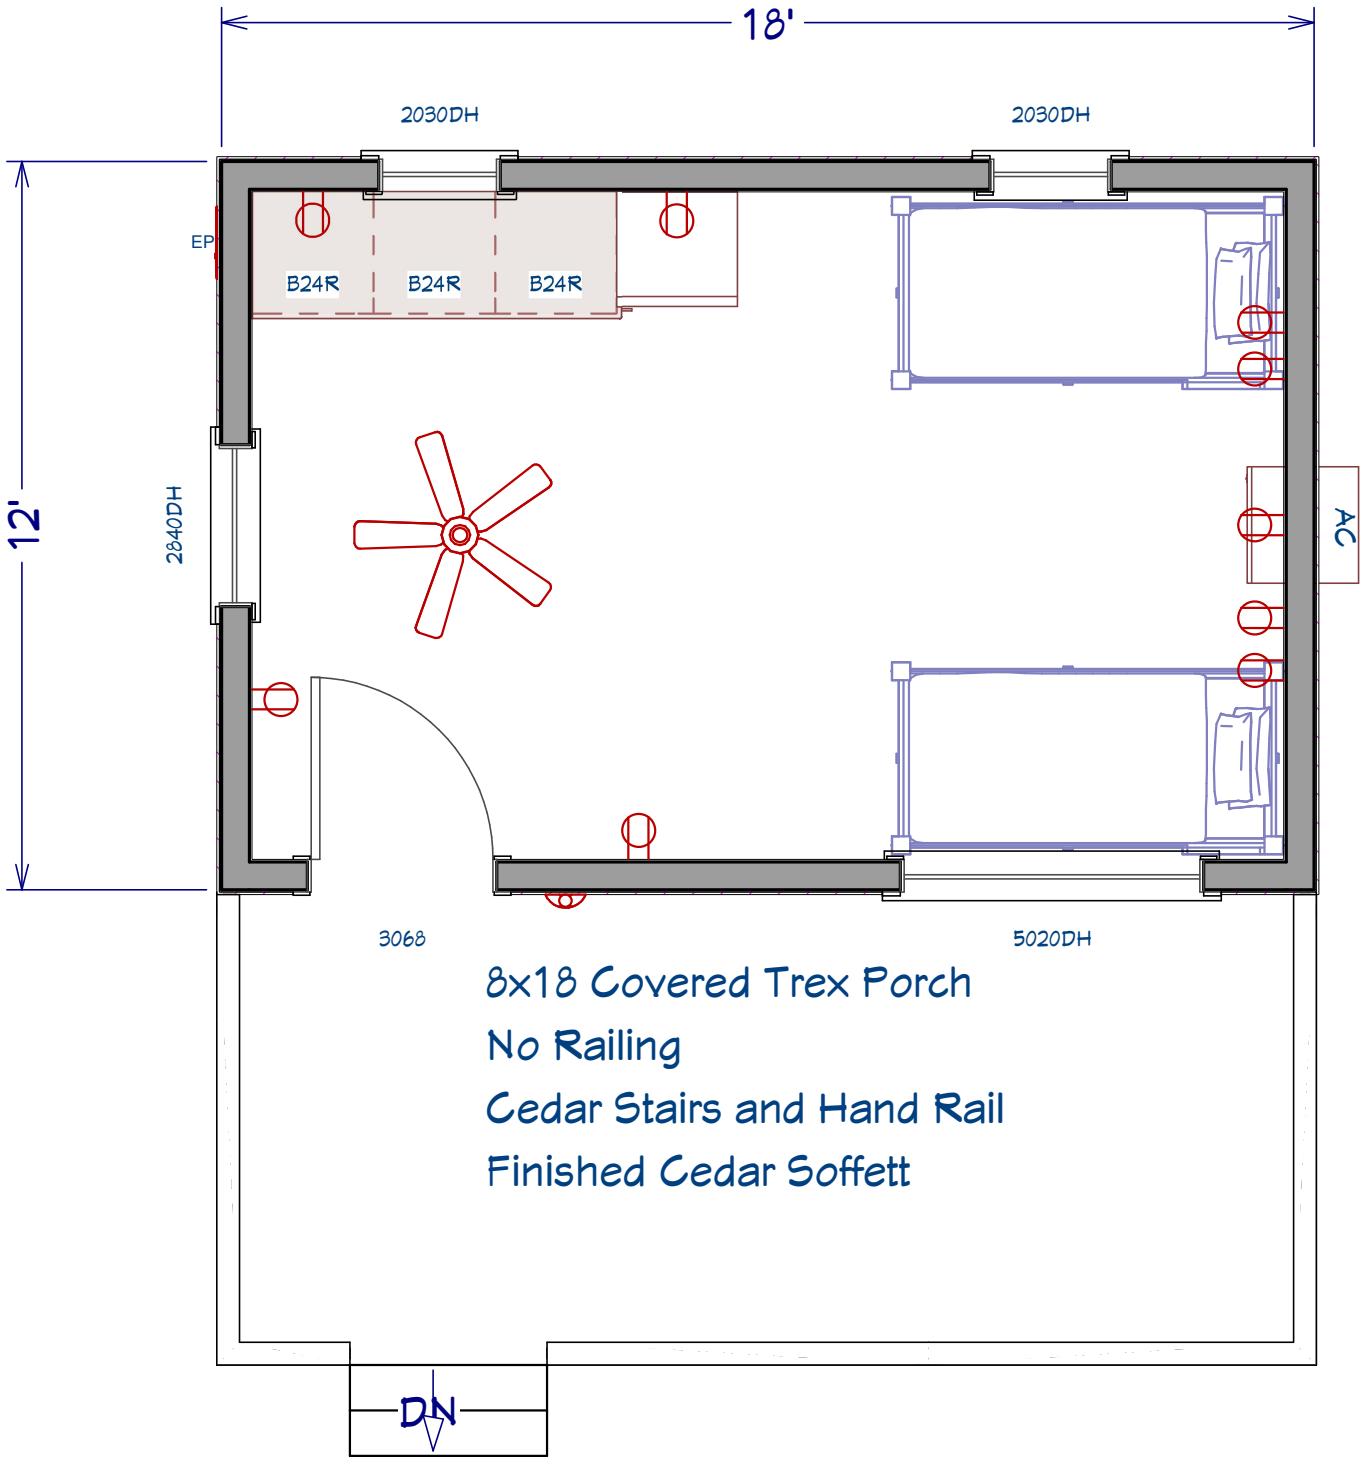

18'
12'
2030DH
2030DH
EP
B24R
B24R
B24R
2840DH
AC
3068
5020DH
8x18 Covered Trex Porch
No Railing
Cedar Stairs and Hand Rail
Finished Cedar Soffett
DN